COPYRIGHT-The plans, design and information contained in this document are the copyright of MP3 Design. Use or copying of the document in whole or in part with out the written permission of MP3 Design constitutes an infringement of copyright.

NOTE
WC TO UNITS 9-11
& ENSUITE TO UNITS 8,9,10
TO BE MECHANICAL VENTED IN
ACCORDANCE WITH 3.8.5 OF THE BCA

INDICATES QUIK N TUFF
FIRE RATED WALL SYSTEM
REFER SHEET 25 FOR DETAILS

LEGEND

SH	SHELVES
B/SHR	BATH/SHOWER
SHR	SHOWER RECESS
V	VANITY UNIT
LT	LAUNDRY TUB
WM	WASHING MACHINE
DT	DUCT
LIN	LINEN CUPBOARD-4 shelves
BT	BATH TUB
S	SINK
PTY	PANTRY- 4 shelves
OV	UNDER BENCH OVEN
REF	REFRIDERATOR
DP	DOWNPIPE
CBD	CUPBOARD 4 shelves
WC	WATER CLOSET
A/C	AIR CONDITIONING
CA	CONCRETE APRON
HR	HANDRAIL
DW	DISHWASHER
CP	CARPET
CONC	CONCRETE
MH	MANHOLE
DD	DRAINAGE DROPPER

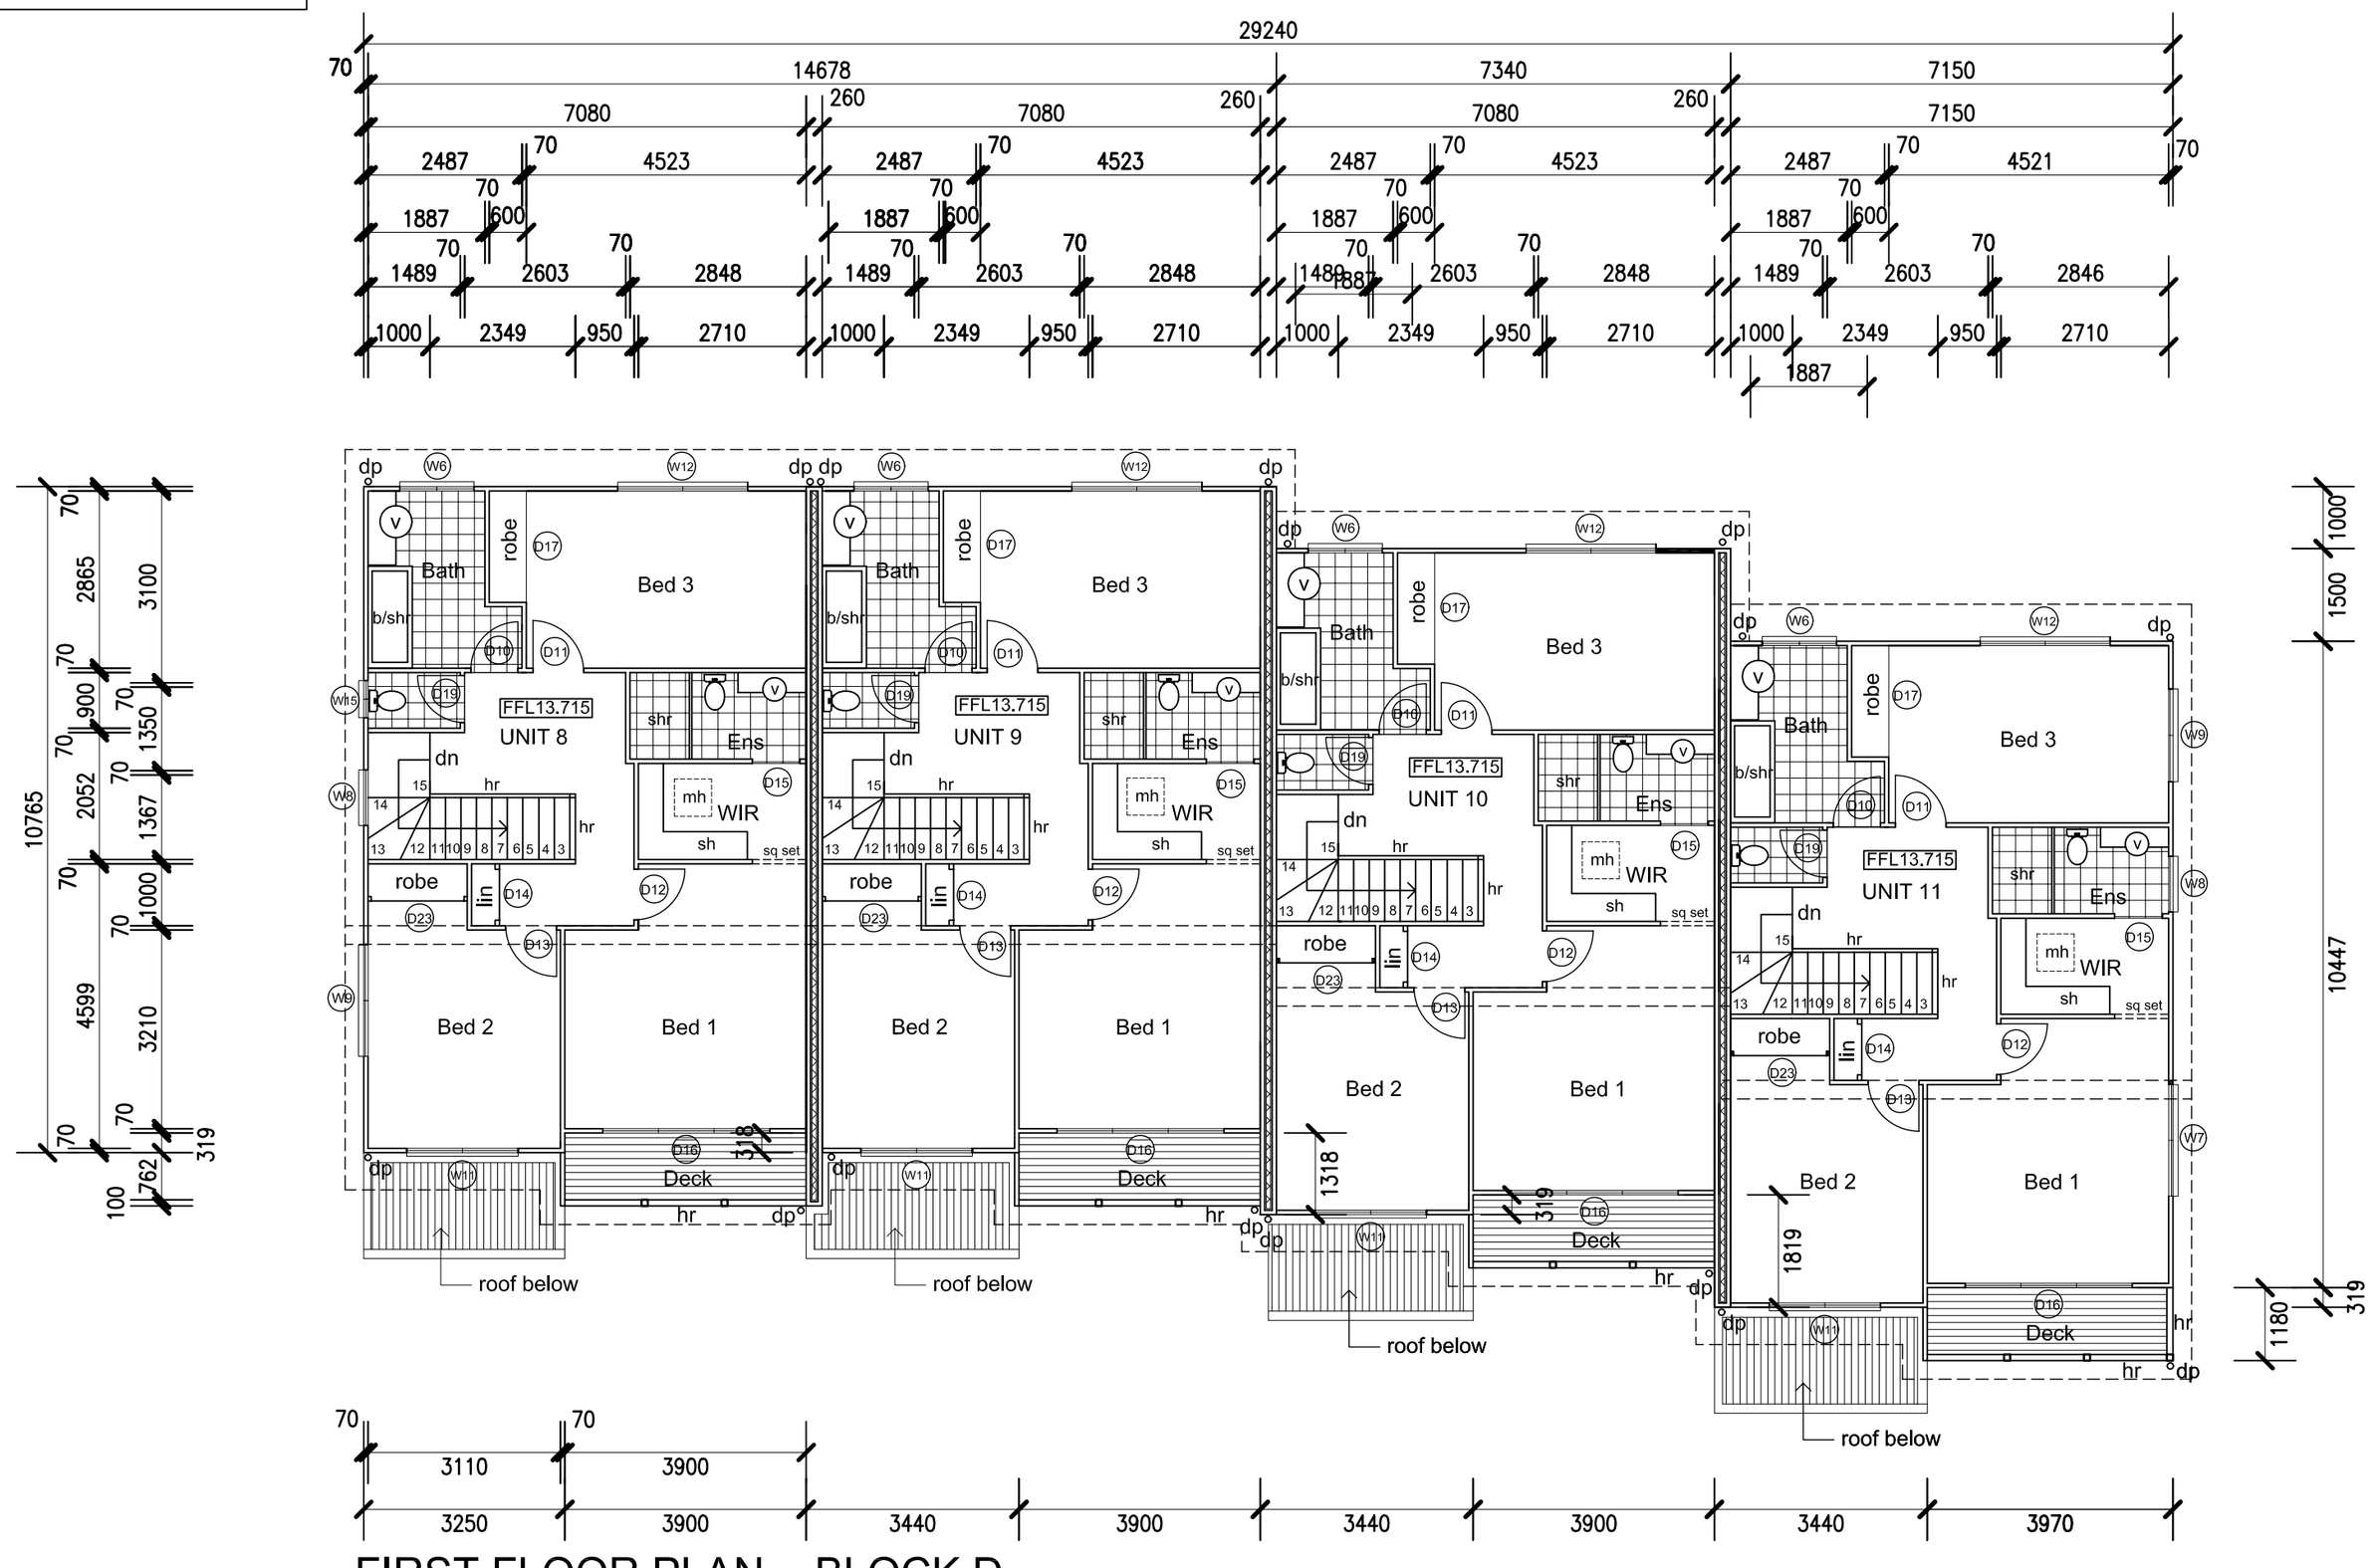

FIRST FLOOR PLAN - BLOCK D
UNITS 8-11

PROJECT:

PROPOSED UNIT DEVELOPMENT AT
LOT 19 JOYCE STREET BURPENGARY FOR
AZTEC DEVELOPMENTS

MP3 design PTY LTD
Ph: 07 3366 9272
Fax: 07 3366 5993
mpdrafting@aapt.net.au
10 Stark Street
Ashgrove Qld 4060
BSA No. 1081544

ISSUE:	DESCRIPTION:	DATE:
E	AMENDMENT	05.03.09
F	CONSTRUCTION	17.08.09
G		
H		
I		

ISSUE:	DESCRIPTION:	DATE:
A	PRELIMINARY	12.01.09
B	PRICING ONLY	25.01.09
C	AMENDMENT	12.02.09
D	APPROVAL	20.02.09

DATE: 20.08.07
SCALE: 1:100@A2
DRAWN: PMH
CHECKED:
APPROVED:

JOB NO: 1243-07

SHEET 9 OF 26
ISSUE: F